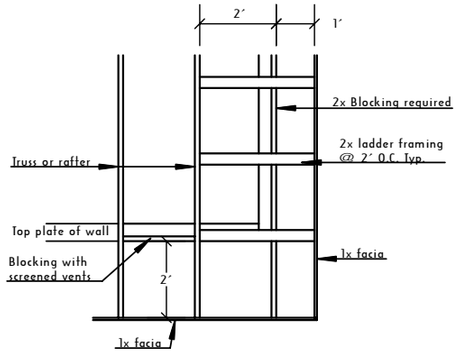

Typ. Gable End Framing @ Eve
NTS

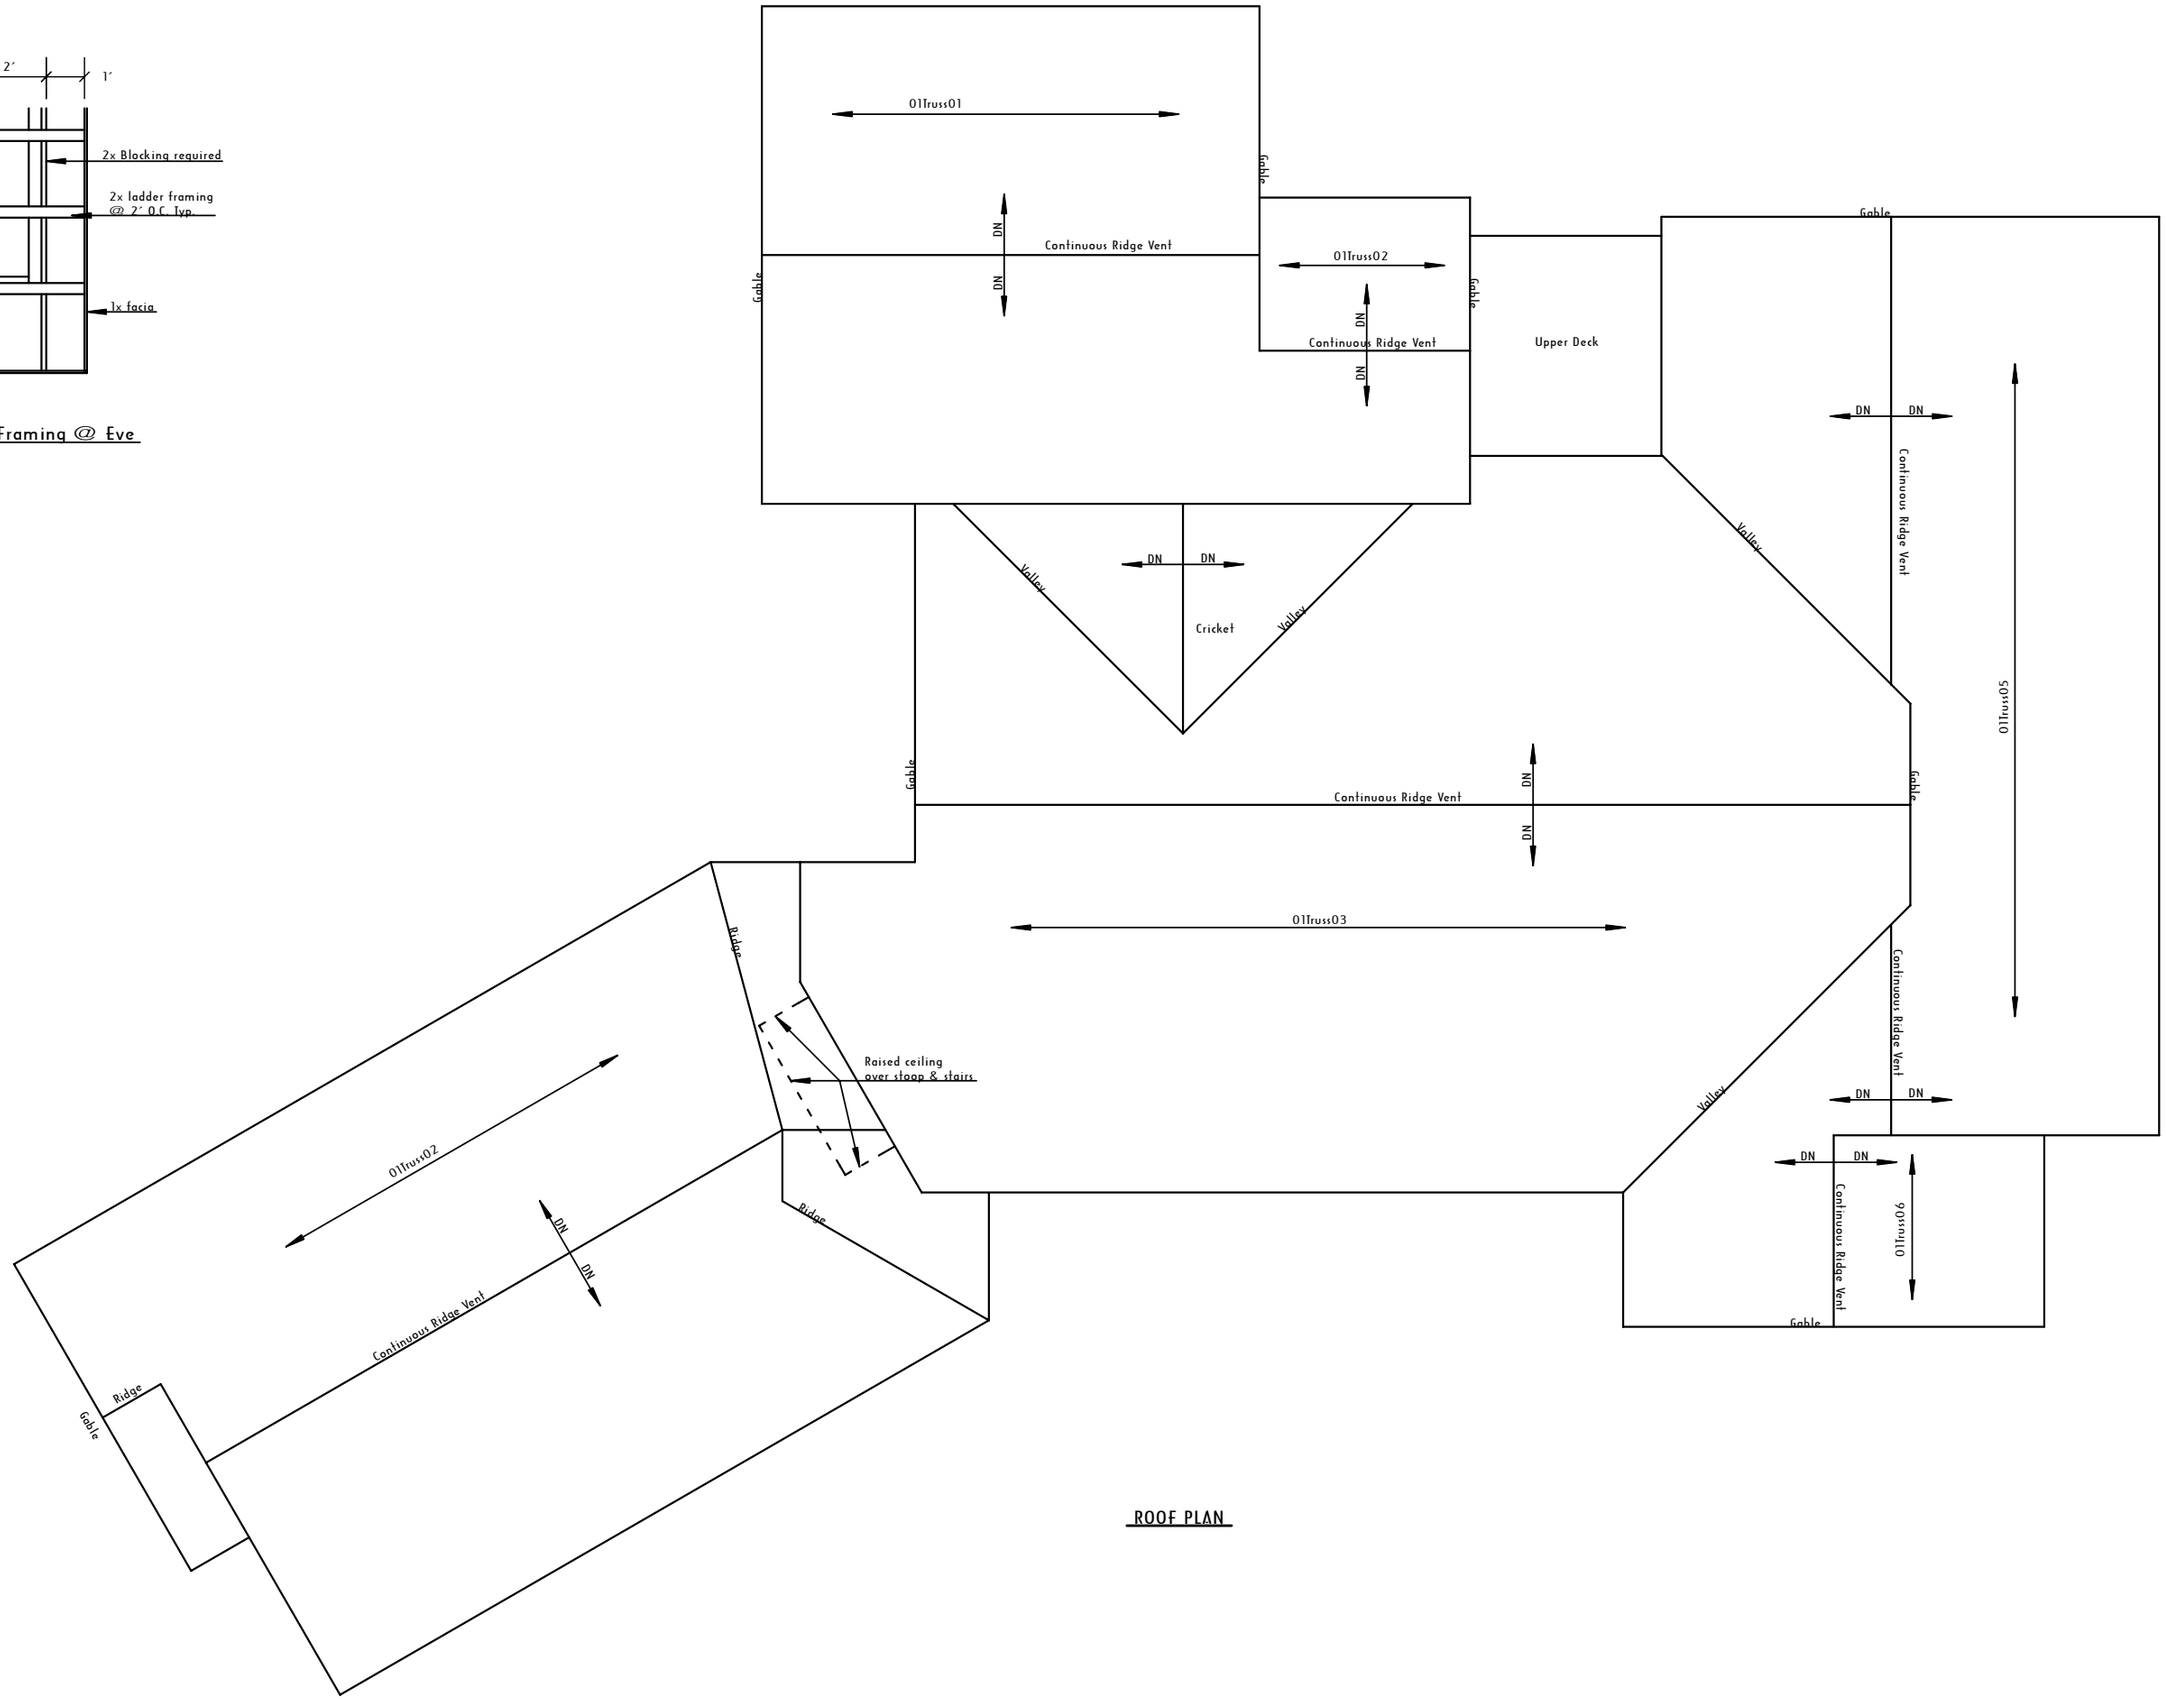

ROOF PLAN