See sheet 2 of 7
for location

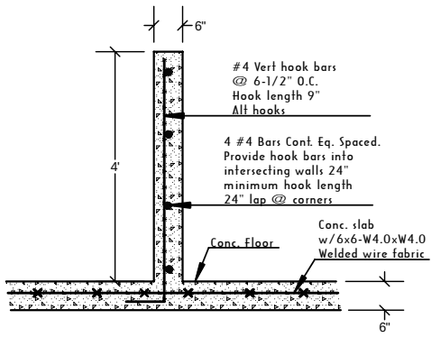

4/4 CONCRETE DIVIDER WALL
Scale 3/4" = 1' 0"

Concrete f'c 2,500 Min.
Rebar Fy 60,000
Assumed Max. Soil Bearing 1,500 psf
24" Min. Lap Splice
Code ASD, ACI 318-99
Max. Vert. Load 2,000 Lb/ft
Conc. cover to center of steel
Wall outside face 2.5"
Footing Heel (Bottom face) 2.5"
Footing Toe (Bottom face) 2.5"

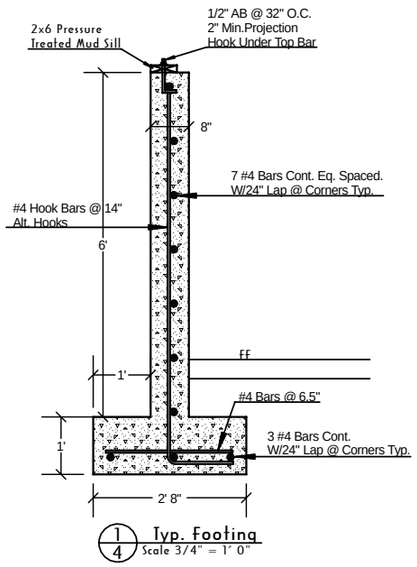

1/4 Typ. Footing
Scale 3/4" = 1' 0"

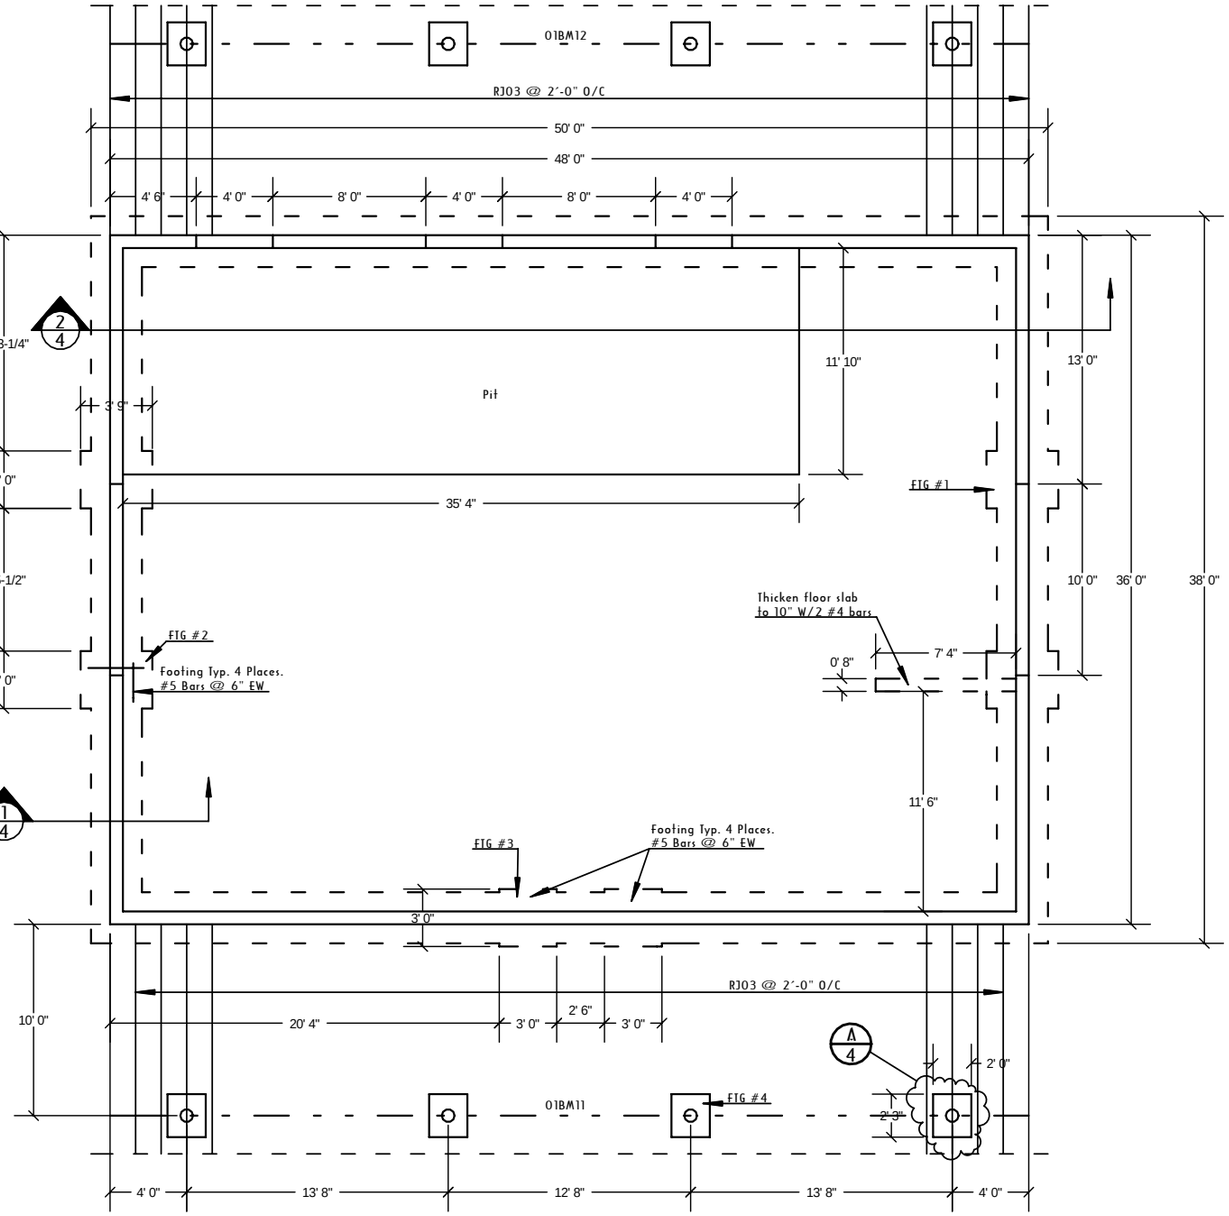

FOUNDATION PLAN

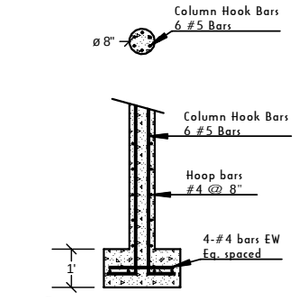

3/4 COLUMN SECTION
Scale 1/2" = 1'-0"

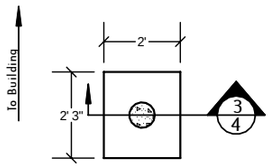

A/4 COLUMN ROOF SUPPORT
Scale 1/2" = 1'-0"
Typ. 8 places

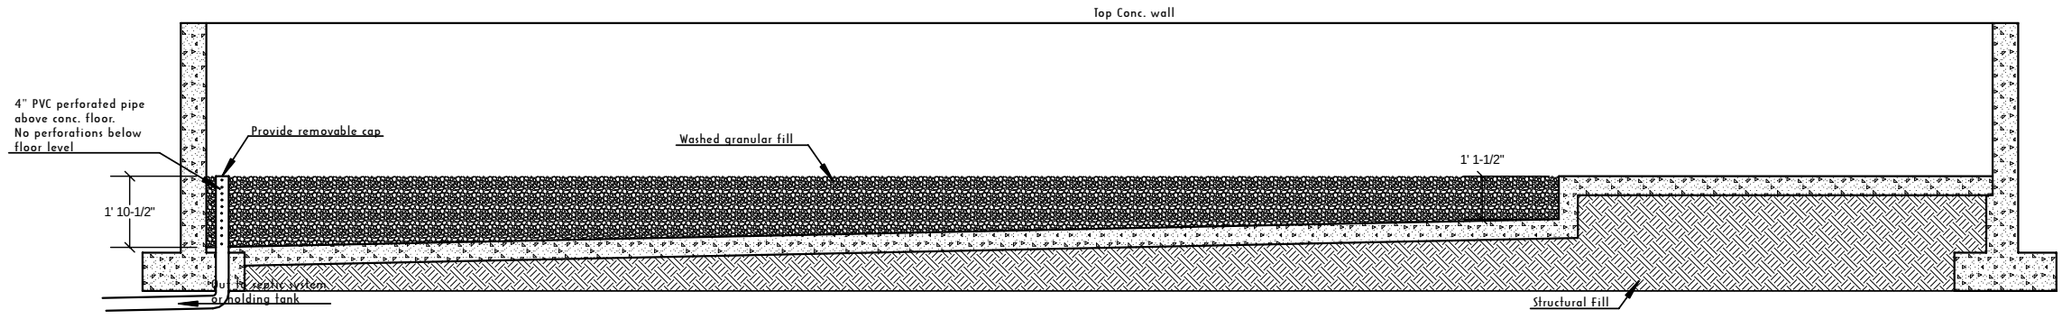

2/4 SECTION THRU CENTER LINE PIT
Scale 1/2" = 1' 0"